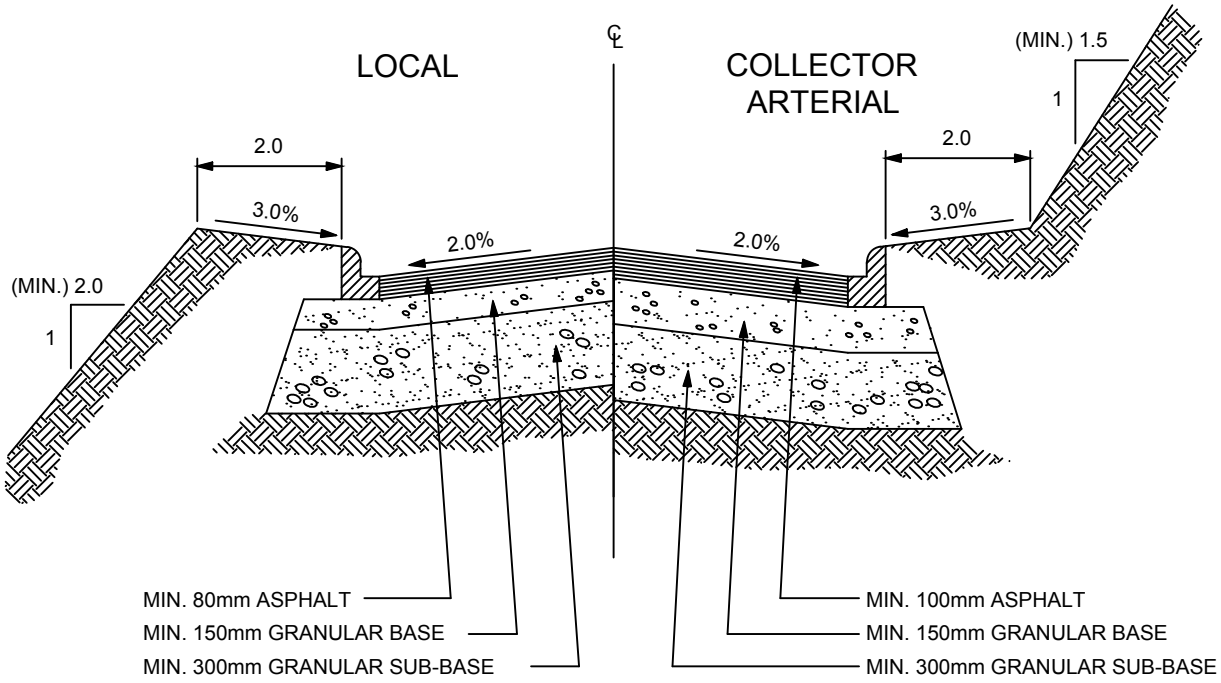

CURB & GUTTER

*ALL FILL SLOPES TO BE 2.0:1

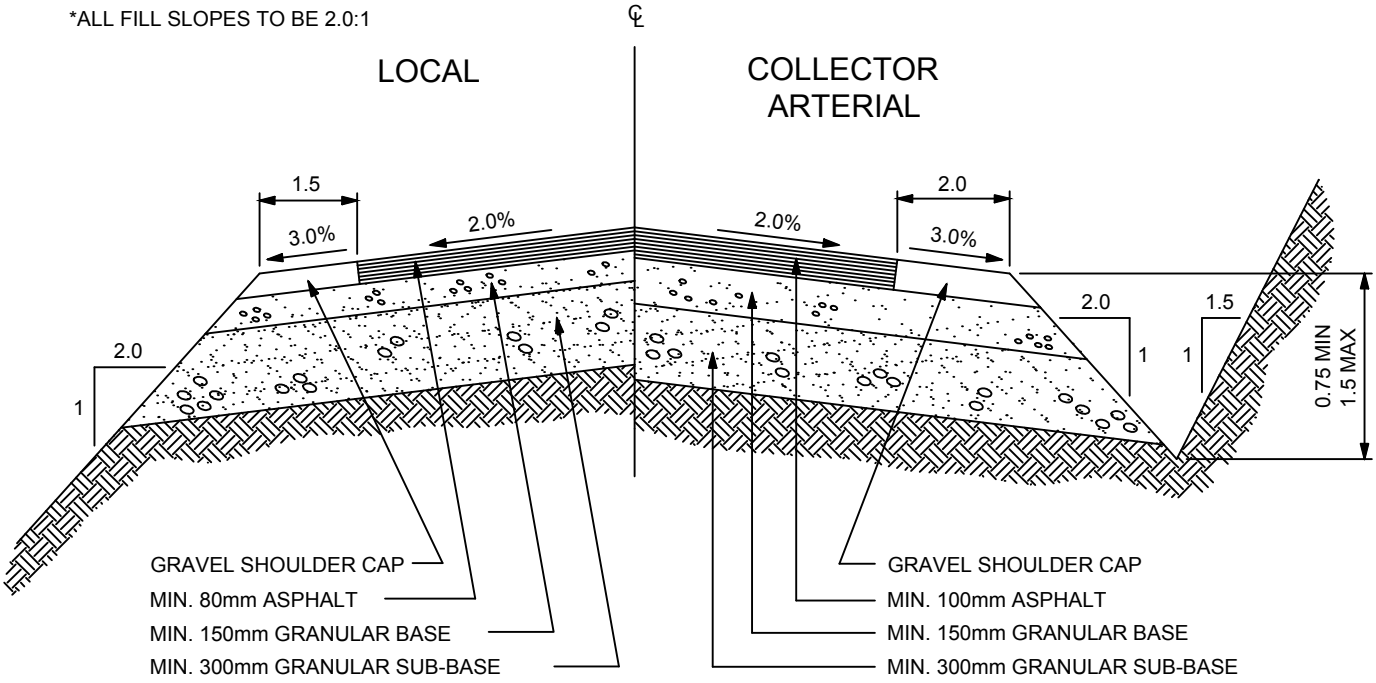

OPEN DRAINAGE

WHISTLER

RESORT MUNICIPALITY of WHISTLER	
ROAD CROSS-SECTION DETAILS	
DRAWN BY: BL	DATE: JANUARY 2003
SCALE: N.T.S.	DWG. NO.: R1