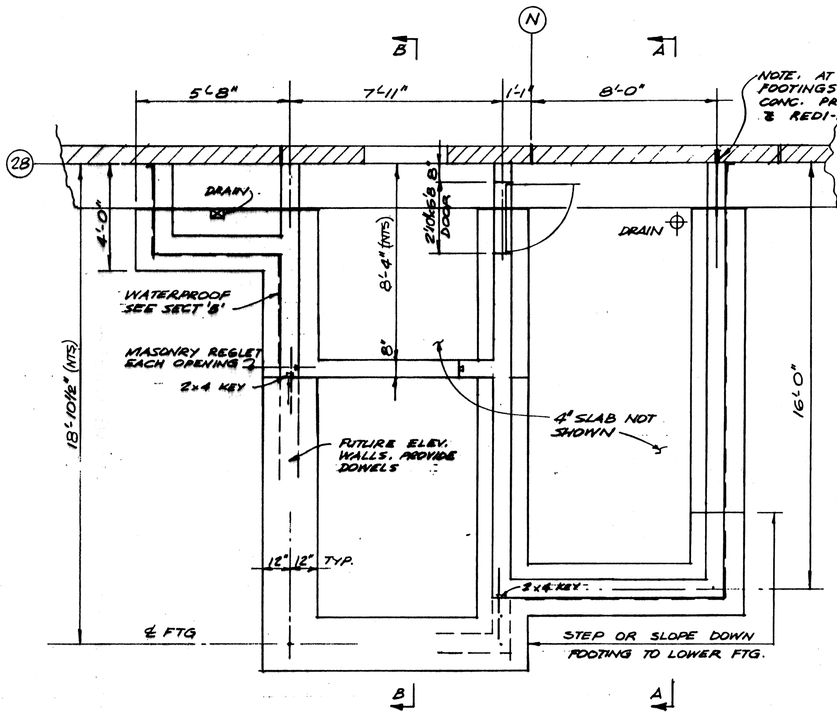

PLAN - WEST STAIR - LEVEL 1

ALL WALLS 8" THICK

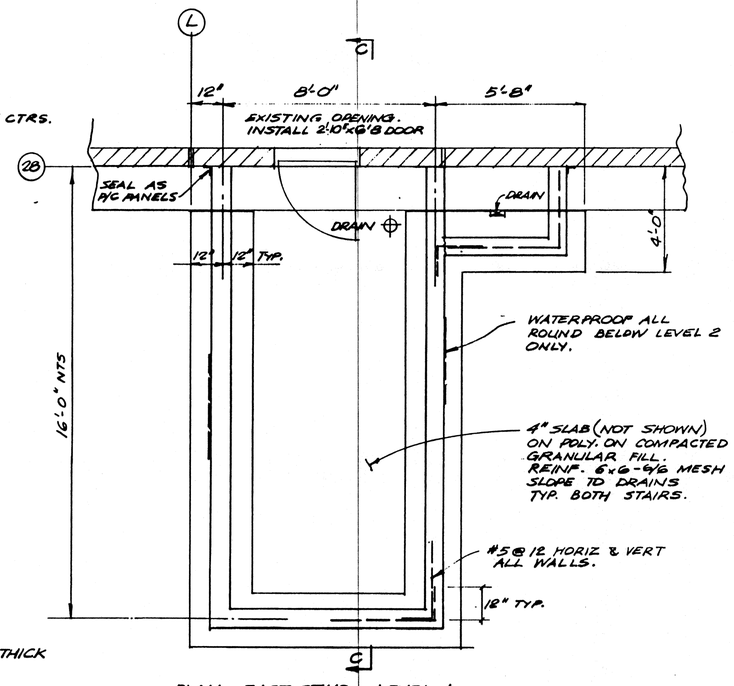

PLAN - EAST STAIR - LEVEL 1

NOTES.

1. DO NOT DISTURB EXISTING COMPACTED SOIL. PREPARE FOUNDATIONS TO CRITERIA SPECIFIED FOR BUILDING BY GOLDER AND ASSOC. TO INSPECT PRIOR TO CONSTRUCTION.
2. PRESERVE EXISTING DRAINS & HOOK IN NEW DRAINS
3. SUPPLY & INSTALL HANDRAILS, LIGHTS, DOORS & TEMP'Y COVER TO OPENINGS TO OWNER'S INSTRUCTIONS.
4. CONCRETE 3000 PSI @ 28 DAYS REINF. GR 60 #5 & OVER.
5. DOORS TO BE H.M. FIRE DOORS OPENING IN DIRECTION SHOWN.
6. WRAP EXPOSED DOWELS WITH POLY. & ATTACH 2"x4" TO SLAB TO PREVENT INJURY TO PUBLIC. PROVIDE BARRICADES AT OPENINGS
7. FILL VENT SHAFTS WITH GRAVEL TO ONE FOOT BELOW OPENING
8. SEAL JOINTS TO PRECAST WALLS AS PANEL JOINTS, BELOW LEVEL 2.

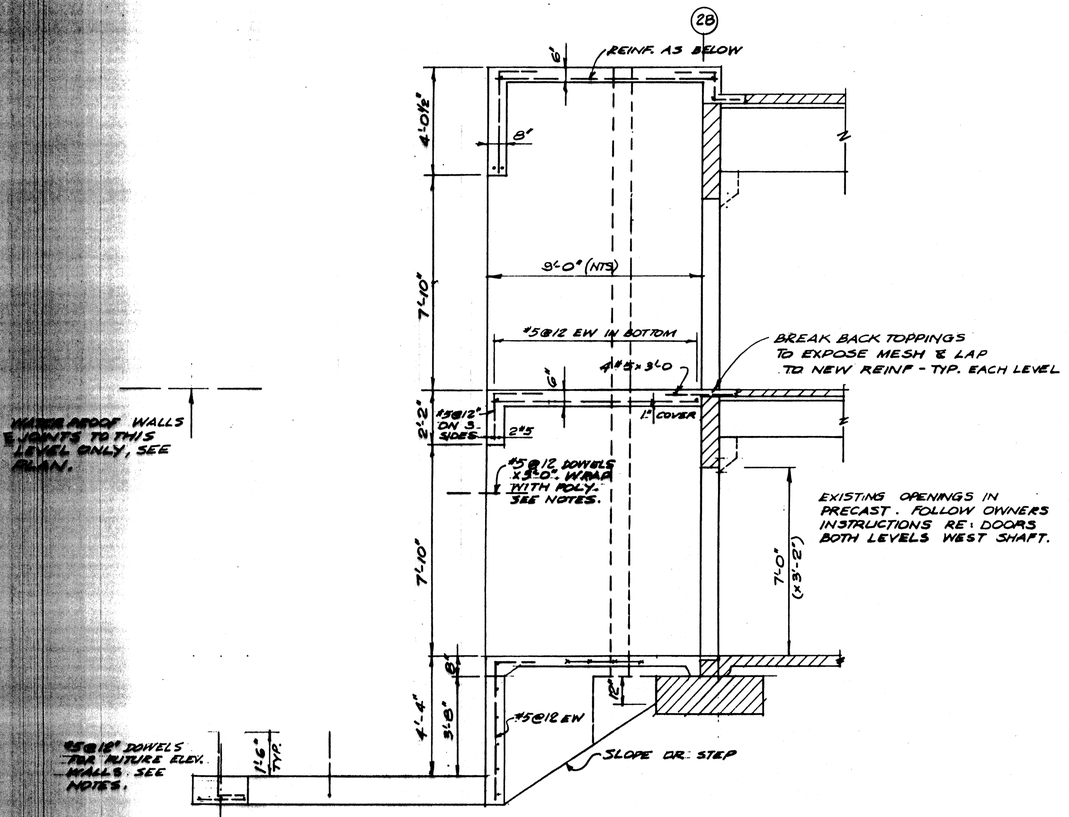

SECTION 'B'

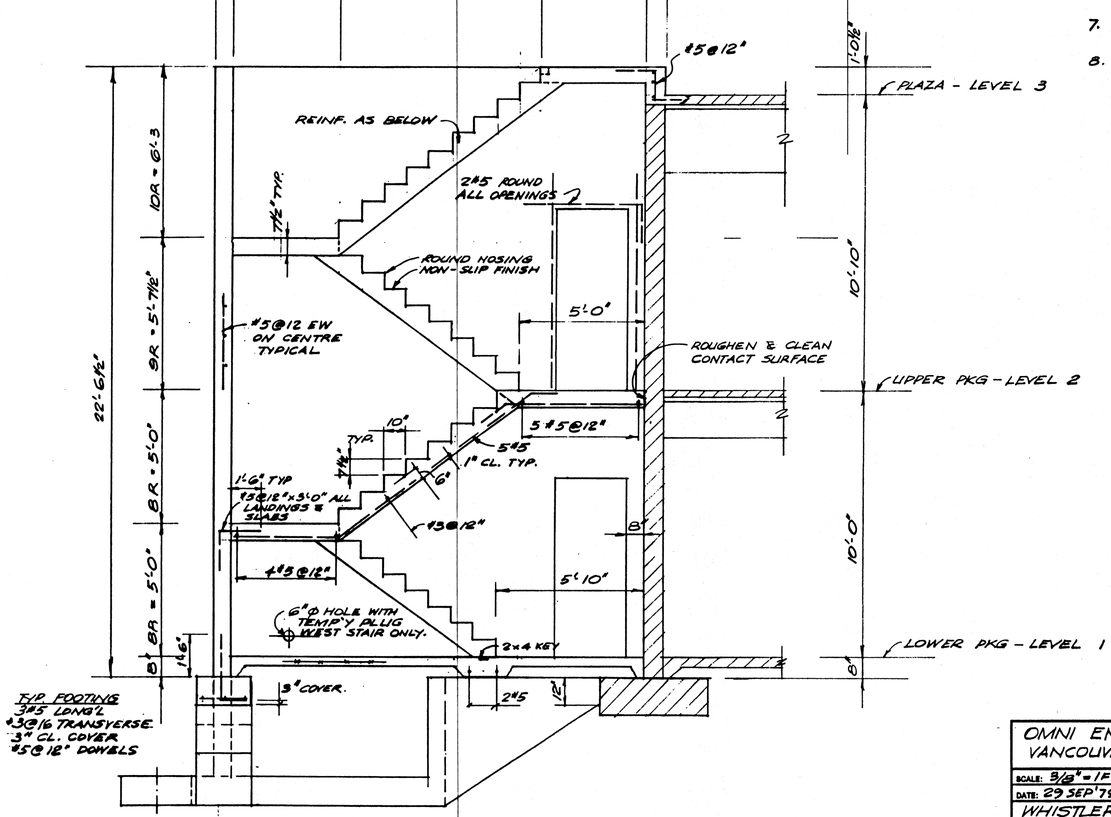

SECTION 'A'
SECTION 'C' SIMILAR EXCEPT FOOTING & DOORS

OMNI ENGINEERING CONSULTANTS LTD
VANCOUVER, B.C. 255-2011

SCALE: 3/8"=1'FT | APPROVED BY | DRAWN BY SL
DATE: 29 SEP '79

WHISTLER VILLAGE LAND CO. LTD
PARKING STRUCTURE 'D'

STAIRS, CONCRETE OUTLINE | DRAWING NO. 5/15