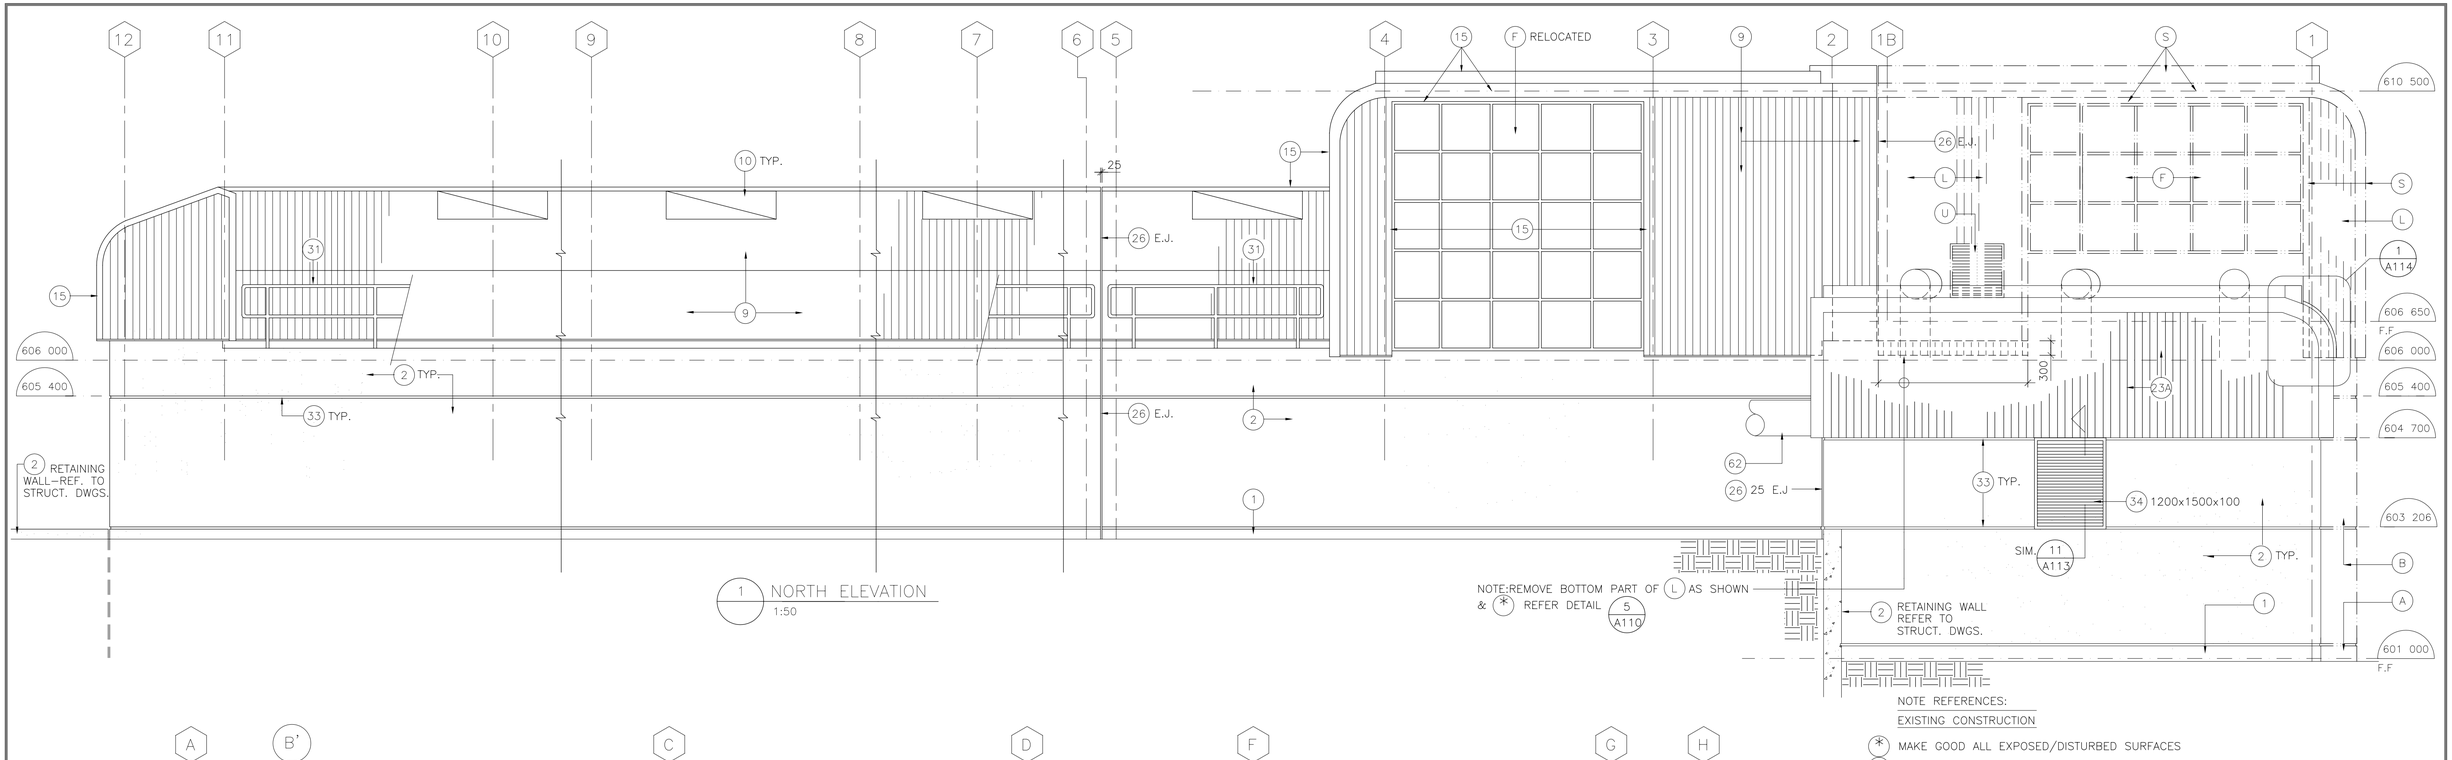

1 NORTH ELEVATION
1:50

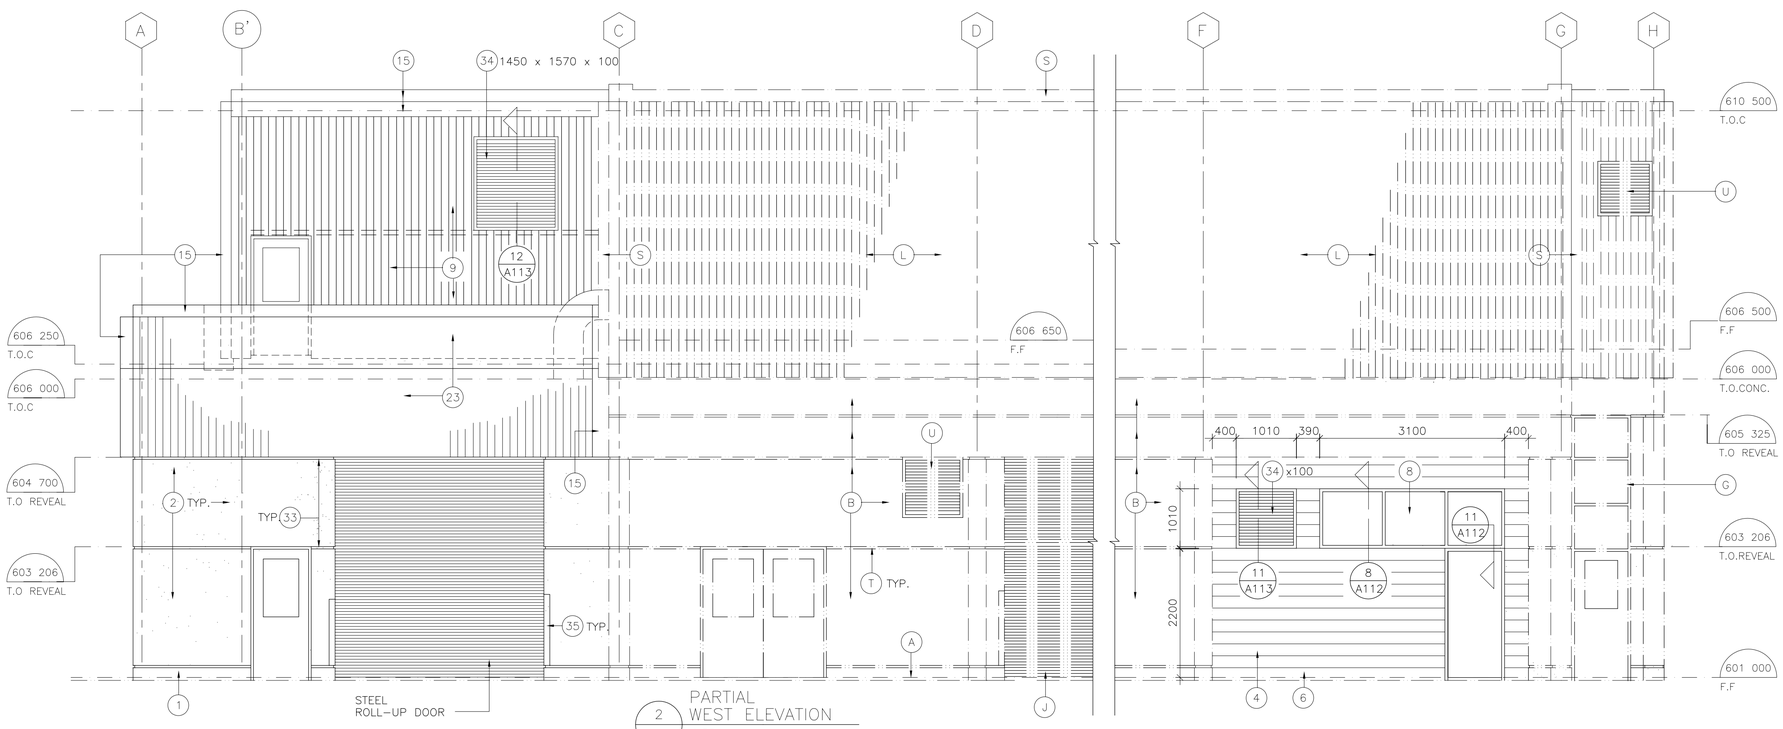

2 PARTIAL WEST ELEVATION
1:50

NOTE REFERENCES:

EXISTING CONSTRUCTION

- (*) MAKE GOOD ALL EXPOSED/DISTURBED SURFACES
- (A) CONCRETE
- (B) SANDBLASTED CONCRETE
- (F) DOUBLE GLAZING IN ALUM. FRAMES
- (G) GLAZED METAL DOOR,FRAME & TRANSOM PANELS
- (J) ROLL–UP DOOR
- (L) INSULATED PREFINISHED CORRUGATED STEEL CLADDING SYSTEM
- (S) PREFINISHED STEEL FLASHING
- (T) 19 x 19 RUSTICATION
- (U) ALUM.WEATHER LOUVRE

NEW CONSTRUCTION

- (1) CONCRETE
- (2) SANDBLASTED CONCRETE
- (4) 190mm CONC. BLOCK
- (6) 200H x 190W CONC. CURB
- (8) DOUBLE 6mm FLOAT GLASS IN 146 x 50mm STEEL FRAMES
- (9) INSULATED PREFINISHED CORRUGATED STEEL CLADDING SYSTEM (TO MATCH EXIST.)
- (10) CORRUGATED TRANSLUCENT SKYLIGHT PANEL (TO MATCH EXIST.)
- (15) PREFINISHED STEEL FLASHING (BY CLADDING SUPPLIER)
- (23) PREFINISHED CORRUGATED STEEL CLADDING ON STRUCTURAL STEEL SUPPORT FRAMING
- (23A) PREFINISHED CORRUGATED STEEL CLADDING ON 1.22mm G90 GALV. SPLIT 'Z' SUB–GIRTS
- (26) CONTINUOUS SEALANT & BACK–UP ROD
- (31) GALV. STEEL GUARDRAIL (REFER MECH. DWGS.)
- (33) 19 x 19mm RUSTICATION (TO MATCH EXISTING)
- (34) ALUM. WEATHER LOUVRE (W x H x D) (PAINT TO MATCH COLOUR OF ADJ. WALL FINISH)
- (35) 100 x 100 x 1200 LG.GALV.STEEL BUMPER ANGLE
- (62) SHEET METAL DUCT (REFER MECH. DWGS.)

TOBY RUSSELL BUCKWELL & partners architects
1650 ALBERNI STREET, VANCOUVER, B.C.
CANADA, V6G 1B1. TEL.: [604] 682–6881
FAX: [604] 682–3081

ACAD DWG. A108 1:50 96-04-24

AutoCAD DRAWING

REVISIONS	ISSUE	DATE	DRAWN	CHK'D	APP'D	DESCRIPTION	ISSUE	DATE	DRAWN	CHK'D	APP'D	DESCRIPTION
	B	APR/96	E.S.	C.O.	C.O.	ISSUED FOR CONSTRUCTION						

DESIGNED D.K.M.
DRAWN B.D.C.
CHECKED C.O.

DAYTON & KNIGHT LTD.
Consulting Engineers

RESORT MUNICIPALITY OF WHISTLER
WASTEWATER TREATMENT PLANT–STAGE III EXPANSION – CONTRACT 1
HEADWORKS & PRIMARY SED. TANKS
NORTH & WEST ELEVATIONS

SCALE: 1:50 | A105/A205

DRAWING No. 179.11.1
SHEET 46 OF 249 ISSUE B